74

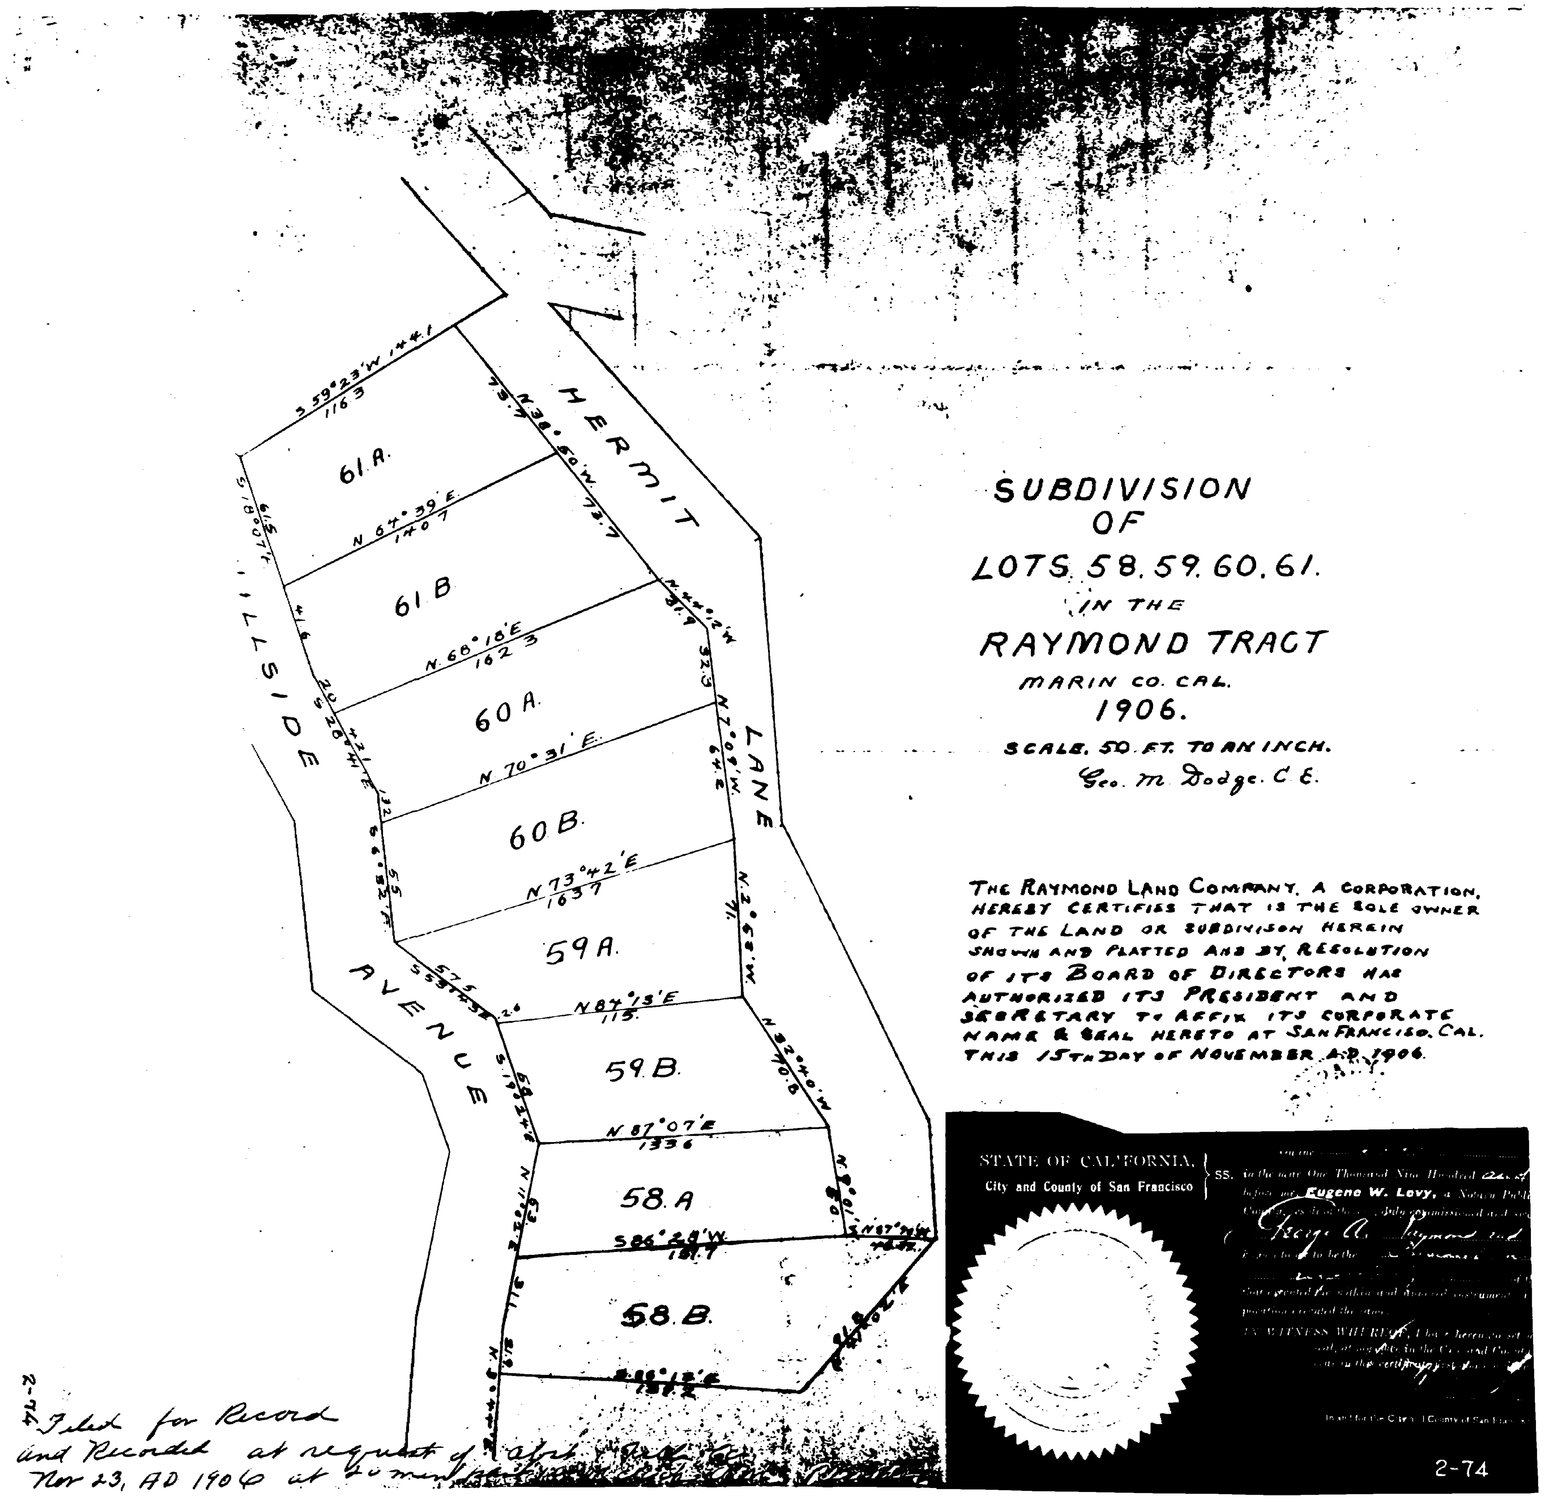

SUBDIVISION
OF
LOTS 58. 59. 60. 61.
IN THE
RAYMOND TRACT
MARIN CO. CAL.
1906.
SCALE. 50. FT. TO AN INCH.
Geo. M Dodge. C E.

THE RAYMOND LAND COMPANY, A CORPORATION, HEREBY CERTIFIES THAT IS THE SOLE OWNER OF THE LAND OR SUBDIVISON HEREIN SHOWN AND PLATTED AND BY RESOLUTION OF ITS BOARD OF DIRECTORS HAS AUTHORIZED ITS PRESIDENT AND SECRETARY TO AFFIX ITS CORPORATE NAME & SEAL HERETO AT SAN FRANCISCO, CAL. THIS 15TH DAY OF NOVEMBER A.D. 1906.

STATE OF CALIFORNIA,
City and County of San Francisco
SS.
Eugene W. Levy,
George A. Raymond
2-74

2-74
Filed for Record
and Recorded at request of
Nov 23, AD 1906 at